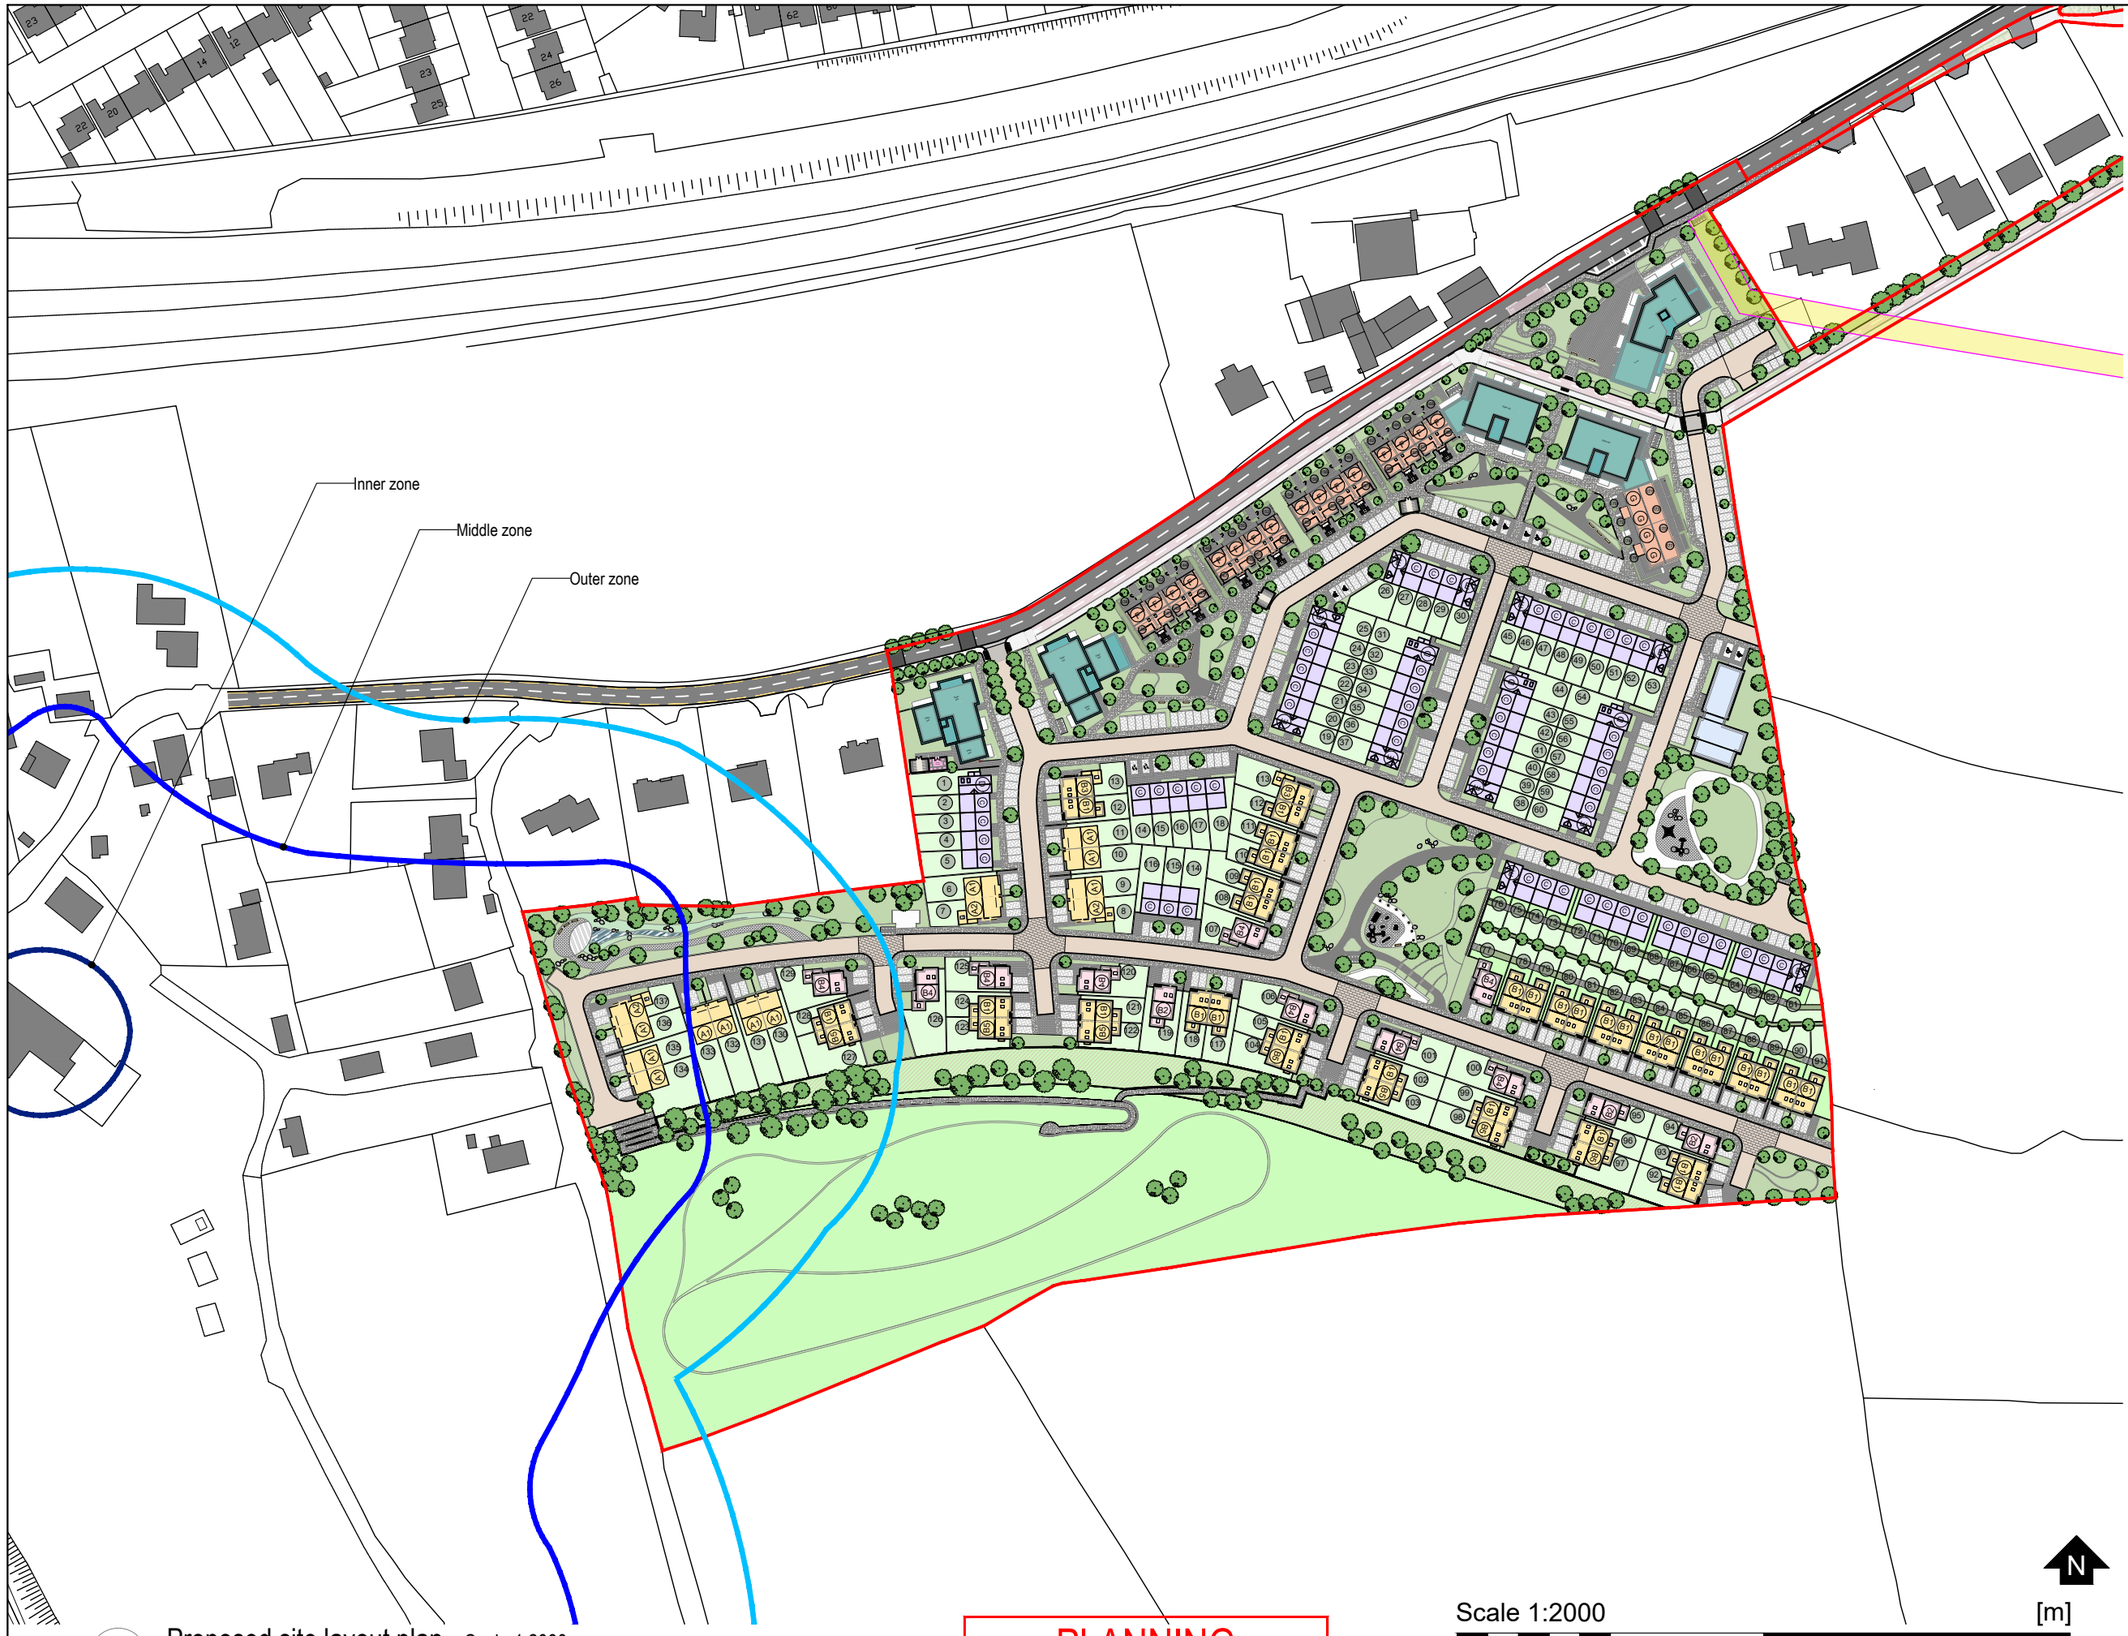

Proposed site layout plan - Scale 1:2000

PLANNING

Scale 1:2000 [m]

0 50 100 200

N

GENERAL NOTES

1. COPYRIGHT RESERVED
2. DO NOT SCALE DRAWING. USE FIGURED DIMENSIONS ONLY.
3. ALL DISCREPENCIES TO BE REPORTED TO ARCHITECT.
4. THE CONTRACTOR IS RESPONSIBLE FOR CHECKING ALL LEVELS AND DIMENSIONS.
5. ALL STRUCTURE TO BE TO STRUCTURAL ENGINEERS DETAILS.
6. ALL MECH & ELEC SERVICES TO SERVICES ENGINEERS DETAILS.
7. ALL PROPRIETARY ITEMS TO BE INSTALLED IN ACCORDANCE WITH MANUFACTURERS INSTRUCTIONS.
8. CONTRACTOR IS RESPONSIBLE FOR THE COORDINATION OF STRUCTURE FINISHES AND SERVICES.

REV	DATE	DESCRIPTION	BY

Extent of application site

Inner Zone

Middle zone

Outer zone

NOTE:
Please refer to accompanying Planning Statement prepared by HW Planning for further details in relation to the Irish Oxygen Company lower tier Seveso site

JOHN FLEMING
ARCHITECTS
The Tree House, 17 Richview Office Park
Clonskeagh, Dublin, D14 XR82
T: (01) 6689888 E: info@jfa.ie W: www.jfa.ie

CLIENT
ARDSTONE-HOMES-LTD

PROJECT
RESIDENTIAL HOUSING DEVELOPMENT
ARDAROSTIG, BISHOPSTOWN, CO CORK

DRAWING
Site layout plan
Risk contours from Oxygen Company Seveso site

SCALE	JOB NO.
1:2000 @ A3	1923
DRAWN BY	EH
DATE	March 2021
DRAWING NUMBER	REVISION
ARG - JFA - SP - 00 - DR - A - P1008	-

DRAWING LOCATION
\\dublin\jobs\19 jobs\1923\03-planning\3.1 planning application\3.1.2.xref

DRAWING STATUS
PLANNING