GENERAL NOTES

1. COPYRIGHT RESERVED
2. DO NOT SCALE DRAWING. USE FIGURED DIMENSIONS ONLY.
3. ALL DISCREPENCIES TO BE REPORTED TO ARCHITECT.
4. THE CONTRACTOR IS RESPONSIBLE FOR CHECKING ALL LEVELS AND DIMENSIONS.
5. ALL STRUCTURE TO BE TO STRUCTURAL ENGINEERS DETAILS.
6. ALL MECH & ELEC SERVICES TO SERVICES ENGINEERS DETAILS.
7. ALL PROPRIETARY ITEMS TO BE INSTALLED IN ACCORDANCE WITH MANUFACTURERS INSTRUCTIONS.
8. CONTRACTOR IS RESPONSIBLE FOR THE COORDINATION OF STRUCTURE FINISHES AND SERVICES.

REV	DATE	DESCRIPTION	BY

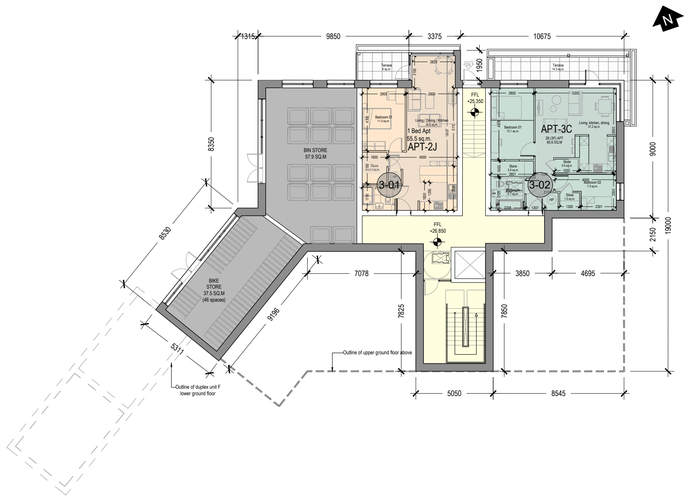

Lower ground floor plan - Scale 1:200

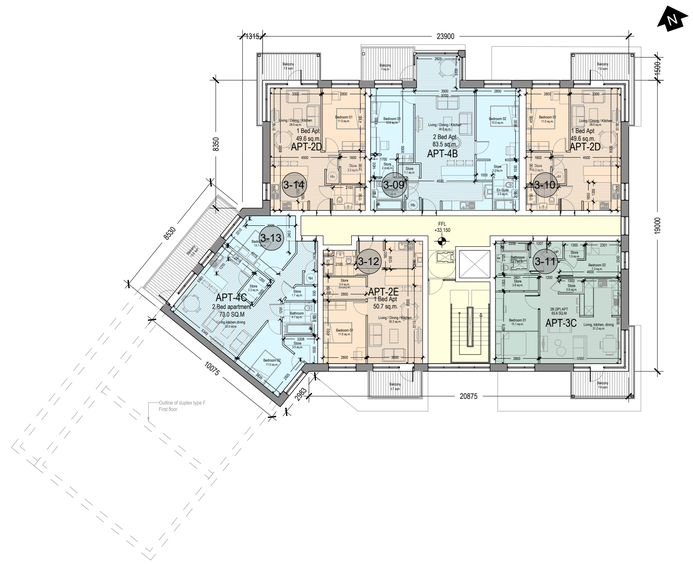

First floor plan - Scale 1:200

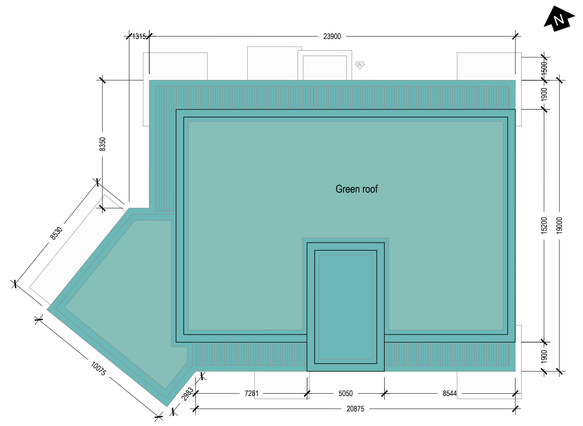

Roof plan - Scale 1:200

One bed apartment
Two bed 3 person apartment
Two bed 4 person apartment
Circulation
Storage

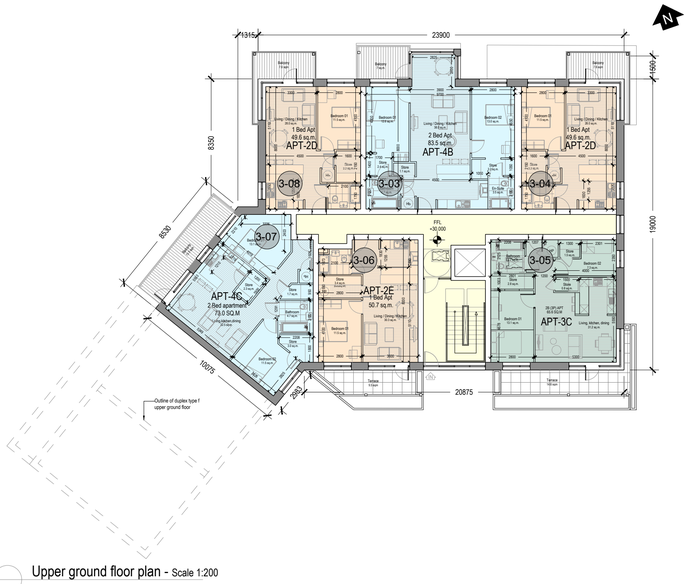

Upper ground floor plan - Scale 1:200

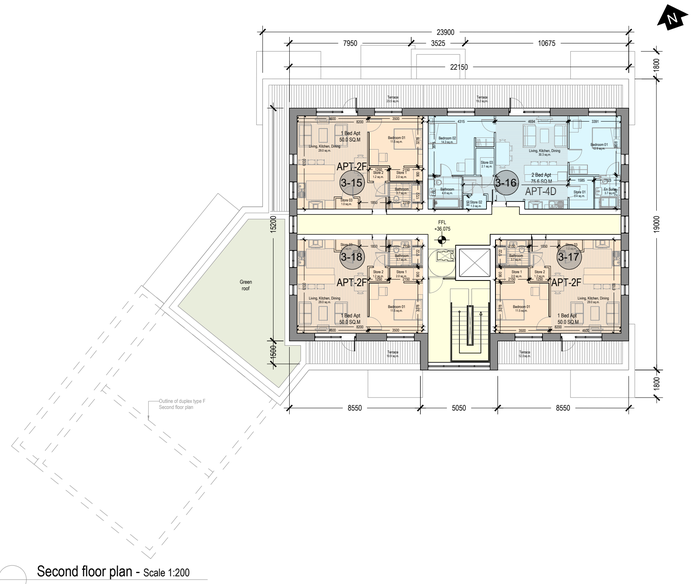

Second floor plan - Scale 1:200

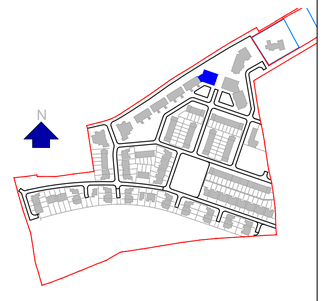

PLANNING

Scale 1:200 [m]

0 5 10 20

JOHN FLEMING
ARCHITECTS
The Tree House, 17 Richview Office Park
Clonskeagh, Dublin, D14 XR82
T: (01) 6689888 E: info@jfa.ie W: www.jfa.ie

CLIENT
ARDSTONE-HOMES-LTD

PROJECT
Residential Development
Ardarostig, Bishopstown, Co Cork

DRAWING
Apartment block 3
Floor plans_All

SCALE	JOB NO.
1:200 @ A1	1923
DRAWN BY	EH
DATE	February 2021
DRAWING NUMBER	REVISION
ARG - JFA - ZZ - A3 - DR - A - P2003	-

DRAWING LOCATION
w:\19 jobs\1923\03-planning\3.1 planning application\3.1.3 pkt\01_current drawings\apartment block no.3

DRAWING STATUS
PLANNING